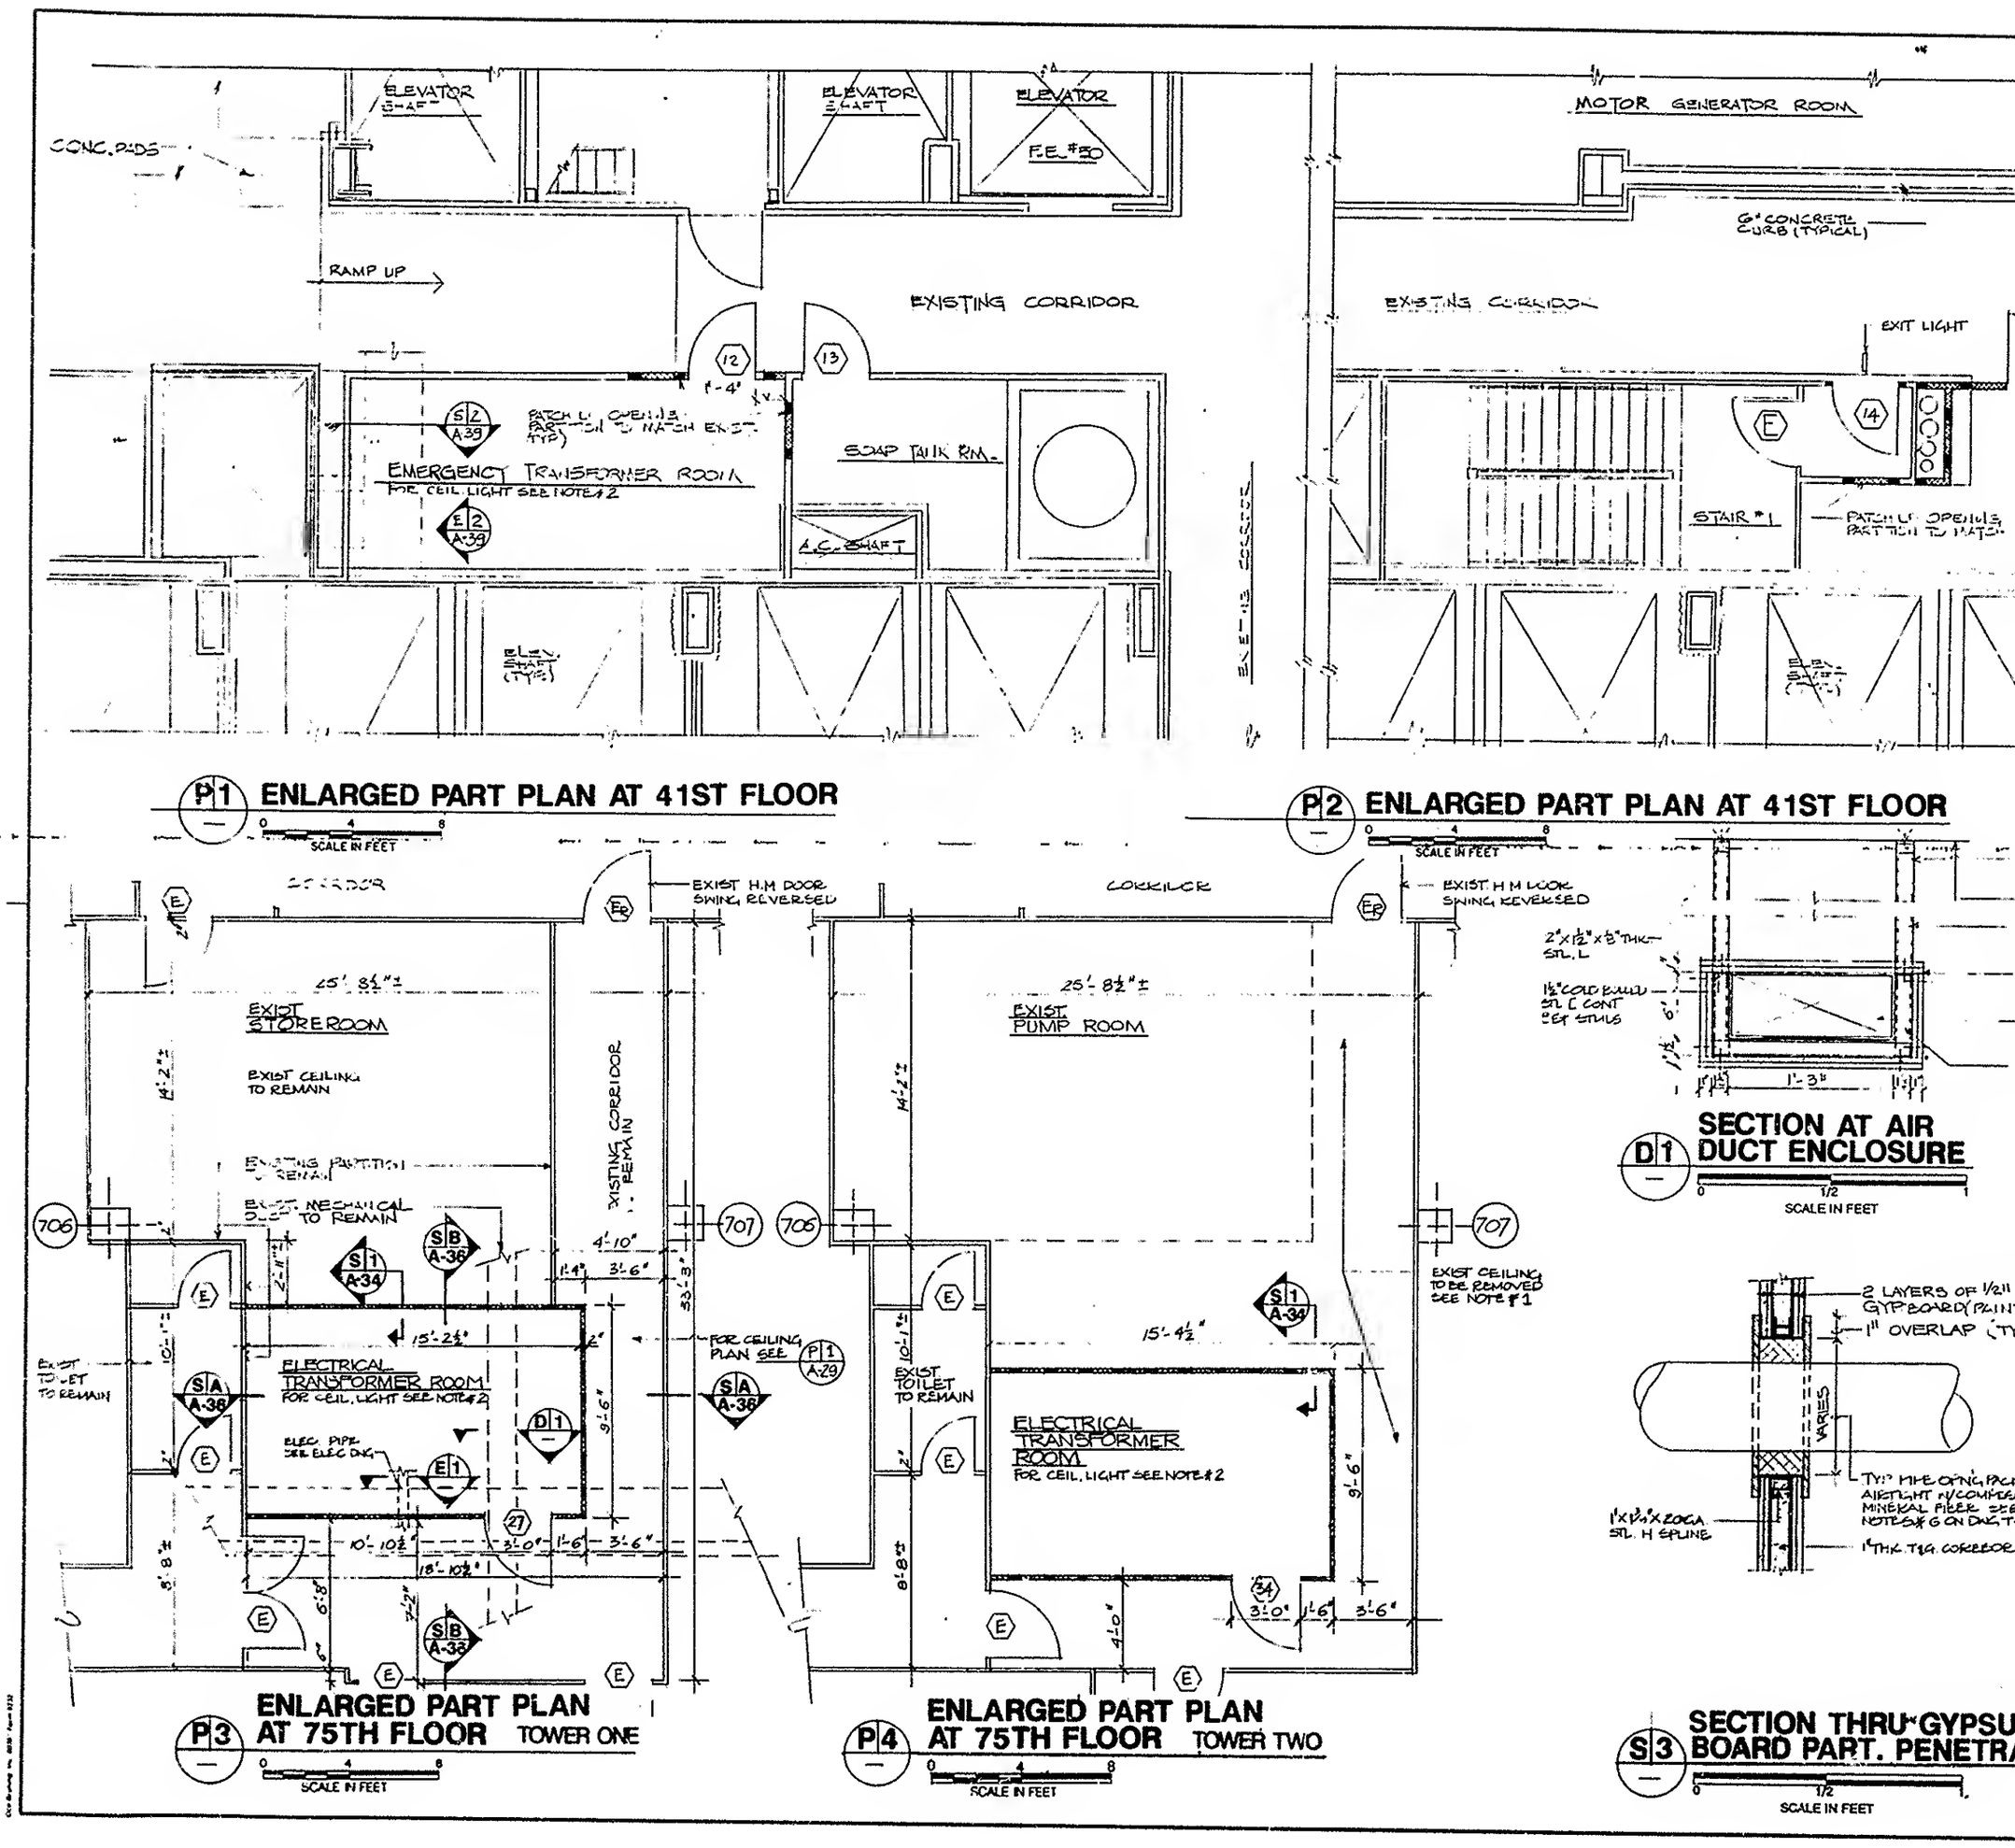
ELEVATOR SHAFT
CONC. PADS
RAMP UP
EXISTING CORRIDOR
EMERGENCY TRANSFORMER ROOM
FOR CEIL. LIGHT SEE NOTE #2
SOAP TALK RM.
A.C. SHAFT
ELEVATOR SHAFT
F.E. #50
MOTOR GENERATOR ROOM
6" CONCRETE CURB (TYPICAL)
EXIT LIGHT
STAIR #1
P1 ENLARGED PART PLAN AT 41ST FLOOR
P2 ENLARGED PART PLAN AT 41ST FLOOR
SCALE IN FEET
EXIST STOREROOM
EXIST CEILING TO REMAIN
EXIST MECHANICAL DUCT TO REMAIN
ELECTRICAL TRANSFORMER ROOM
FOR CEIL. LIGHT SEE NOTE #2
EXIST TOILET TO REMAIN
EXIST H.M. DOOR SWING REVERSED
EXISTING CORRIDOR TO REMAIN
FOR CEILING PLAN SEE P1 A-29
EXIST PUMP ROOM
EXIST CEILING TO BE REMOVED SEE NOTE #1
P3 ENLARGED PART PLAN AT 75TH FLOOR TOWER ONE
P4 ENLARGED PART PLAN AT 75TH FLOOR TOWER TWO
D1 SECTION AT AIR DUCT ENCLOSURE
2 LAYERS OF 1/2" GYPBOARD (PLIN
1" OVERLAP
VARIES
1"THK. T&G. CORRIDOR
S3 SECTION THRU GYPSUM BOARD PART. PENETRA